AUTUMN HILLS

REPLAT OF LOTS 1-12, LOTS 14-45, OUTLOTS 1-4, AND THAT PART OF VACATED FARM HOUSE LANE OF MAYFLOWER MEADOWS
BEING PARTS OF THE NORTHWEST 1/4, SOUTHWEST 1/4 AND ALL OF THE SOUTHEAST 1/4 OF THE SOUTHWEST 1/4, SECTION 30,
TOWN 22 NORTH, RANGE 17 EAST, TOWN OF CENTER, OUTAGAMIE COUNTY, WISCONSIN

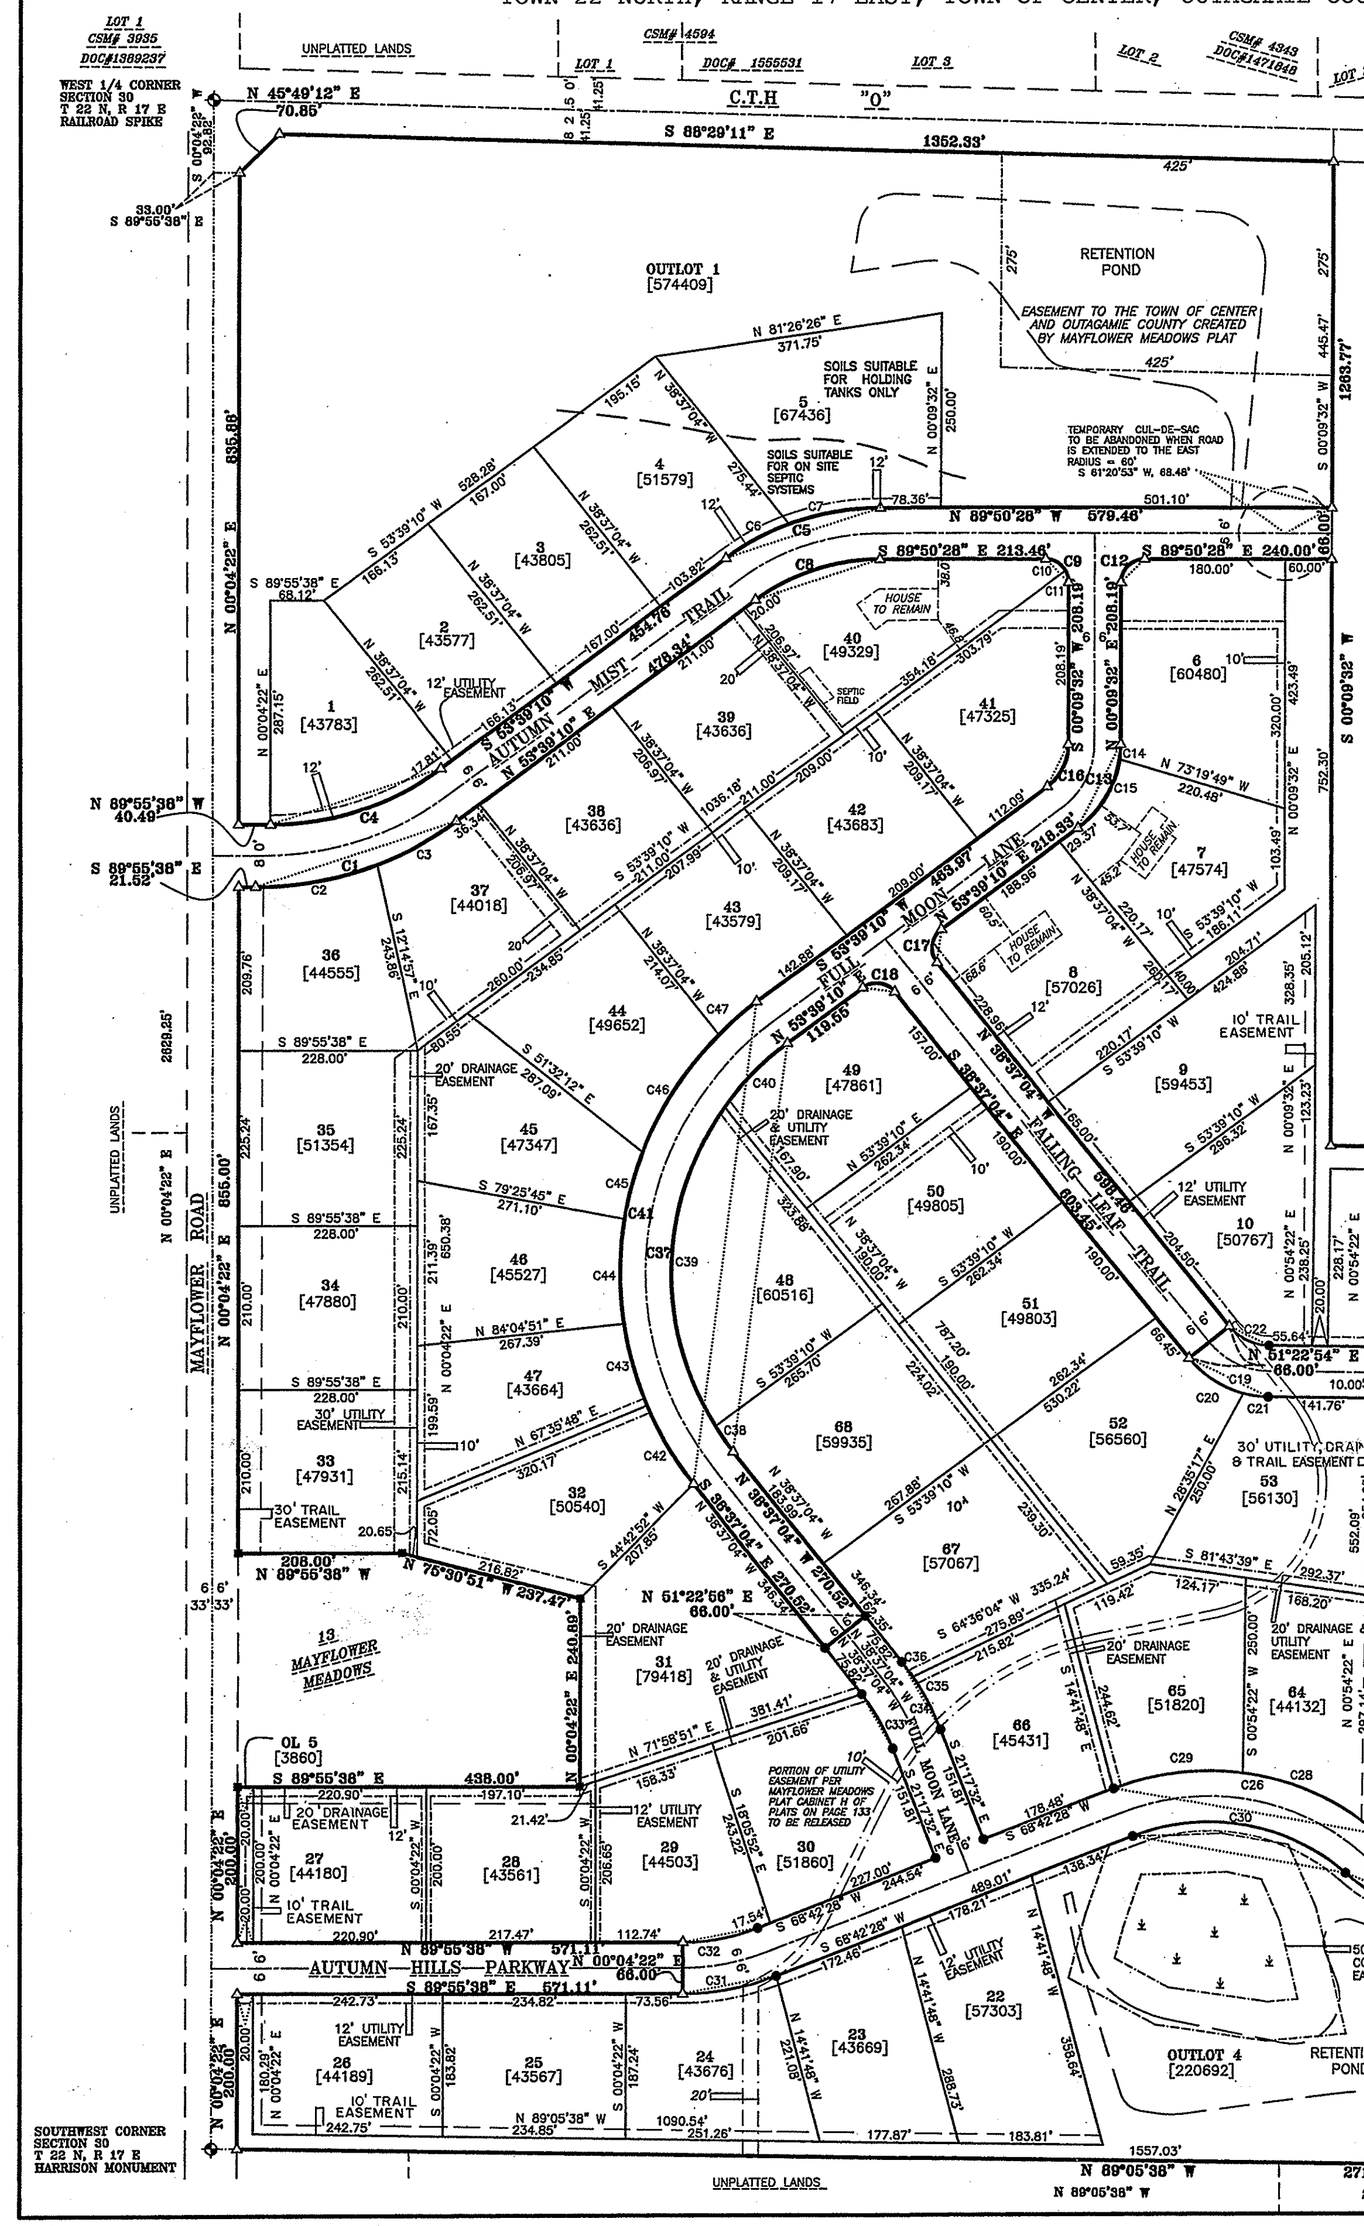

WISCONSIN
GARY A. ZAHRINGER
S-2098
STOCKBRIDGE
WI
LAND SURVEYOR

Gary A. Zahringer
Sept. 23, 2005

There are no objections to this plat with respect to Secs. 236.15, 236.16, 236.20 and 236.21(1) and (2), Wis Stats. as provided by s. 236.12, Wis. Stats.

Certified March 28th 20 06

Department of Administration

BEARINGS ARE REFERENCED TO THE WEST LINE OF THE SOUTHWEST 1/4 OF SECTION 30 WHICH IS RECORDED TO BEAR N 00°04'22" E

SCALE 1" = 150'
0 150 300

LOCATION MAP

SOUTHWEST 1/4
SECTION 30
T 22 N, R 17 E
TOWN OF CENTER
OUTAGAMIE COUNTY, WISCONSIN

Not to Scale

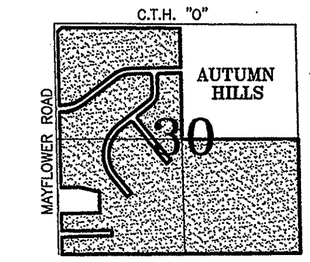

CURVE TABLE

CURVE	RADIUS	DELTA	LENGTH	CHORD BEARING	CHORD	TANGENT IN	TANGENT OUT
1	433.00'	036°25'12"	275.24'	N 71°51'46.0" E	270.63'	S 89°55'38" E	N 53°39'10" E
2	433.00'	020°53'46"	157.92'	N 79°37'29.0" E	157.04'	S 89°55'38" E	N 69°10'36" E
3	433.00'	015°31'26"	117.32'	N 61°24'53.0" E	116.96'	N 69°10'36" E	N 53°39'10" E
4	367.00'	036°25'12"	233.28'	S 71°51'46.0" W	229.38'	S 89°55'38" E	N 53°39'10" E
5	333.00'	036°30'22"	212.17'	S 71°54'21.0" W	208.60'	N 89°50'28" W	S 53°39'10" W
6	333.00'	016°00'36"	93.05'	S 61°39'28.0" W	92.75'	S 69°39'46" W	S 53°39'10" W
7	333.00'	020°29'46"	119.12'	S 79°54'39.0" W	118.49'	N 89°50'28" W	S 69°39'46" W
8	267.00'	036°30'22"	170.12'	N 71°54'21.0" E	167.26'	N 89°50'28" W	S 53°39'10" W
9	30.00'	090°00'00"	47.12'	S 44°50'28.0" E	42.43'	N 00°09'32" E	N 89°50'28" W
10	30.00'	059°50'47"	31.33'	N 59°55'04.5" W	29.93'	N 29°59'41" W	N 89°50'28" W
11	30.00'	030°09'13"	15.79'	N 14°55'04.5" W	15.61'	N 00°09'32" E	N 29°59'41" W
12	30.00'	090°00'00"	47.12'	N 45°09'32.0" E	42.43'	N 89°50'28" W	S 00°09'32" W
13	133.00'	053°29'38"	124.17'	N 26°54'21.0" E	119.71'	N 53°39'10" E	N 00°09'32" E
14	133.00'	008°16'47"	19.22'	N 04°17'55.5" E	19.20'	N 08°26'19" E	N 00°09'32" E
15	133.00'	045°12'51"	104.98'	N 31°02'44.5" E	102.25'	N 53°39'10" E	N 08°26'19" E
16	67.00'	053°29'38"	62.55'	S 26°54'21.0" W	60.31'	N 53°39'10" E	N 00°09'32" E
17	30.00'	092°16'14"	48.31'	N 07°31'03.0" E	43.26'	S 53°39'10" W	S 38°37'04" E
18	30.00'	087°43'46"	45.94'	S 82°28'57.0" E	41.58'	N 38°37'04" W	S 53°39'10" W
19	133.00'	050°28'34"	117.17'	S 63°51'21.0" E	113.42'	S 38°37'04" E	S 89°05'38" E
20	133.00'	036°31'44"	84.79'	S 56°52'56.0" E	83.37'	S 38°37'04" E	S 75°08'48" E
21	133.00'	013°56'50"	32.38'	S 82°07'13.0" E	32.30'	S 75°08'48" E	S 89°05'38" E
22	67.00'	050°28'34"	59.03'	S 63°51'21.0" E	57.13'	S 38°37'04" E	S 89°05'38" E
23	66.00'	090°00'00"	103.67'	N 44°05'38.0" W	93.34'	N 00°54'22" E	N 89°05'38" W
24	233.00'	038°02'09"	154.68'	S 67°47'20.5" E	151.85'	S 48°46'16" E	S 86°48'25" E
25	167.00'	040°19'22"	117.53'	S 68°55'57.0" E	115.12'	S 48°46'16" E	S 89°05'38" E
26	333.00'	062°31'16"	363.37'	N 80°01'54.0" W	345.61'	N 48°46'16" W	S 68°42'28" W
27	333.00'	002°13'15"	12.91'	N 49°52'53.5" W	12.91'	N 48°46'16" W	N 50°59'31" W
28	333.00'	031°26'00"	182.69'	N 66°42'31.0" W	180.41'	N 50°59'31" W	N 82°25'31" W
29	333.00'	028°52'01"	167.77'	S 83°08'28.5" W	166.00'	N 82°25'31" W	S 68°42'28" W
30	267.00'	062°31'16"	291.35'	N 80°01'54.0" W	277.11'	N 48°46'16" W	S 68°42'28" W
31	333.00'	021°21'54"	124.17'	N 79°23'25.0" E	123.45'	S 89°55'38" E	N 68°42'28" E
32	267.00'	021°21'54"	99.56'	N 79°23'25.0" E	98.99'	S 89°55'38" E	N 68°42'28" E
33	267.00'	017°19'32"	80.74'	N 29°57'18.0" W	80.43'	N 21°17'32" W	N 38°37'04" W
34	333.00'	017°19'32"	100.70'	N 29°57'18.0" W	100.31'	N 21°17'32" W	N 38°37'04" W
35	333.00'	013°06'43"	76.21'	N 27°50'53.5" W	76.04'	N 21°17'32" W	N 34°24'15" W
36	333.00'	004°12'49"	24.49'	N 36°30'39.5" W	24.48'	N 34°24'15" W	N 38°37'04" W
37	367.00'	092°16'14"	591.03'	N 07°31'03.0" E	529.20'	S 53°39'10" W	S 38°37'04" E
38	367.00'	006°14'55"	40.02'	S 35°29'36.5" E	40.00'	S 32°22'09" E	S 38°37'04" E
39	367.00'	068°02'55"	435.88'	S 01°39'18.5" W	410.71'	S 35°40'46" W	S 32°22'09" E
40	367.00'	017°58'24"	115.13'	S 44°39'58.0" W	114.65'	S 53°39'10" W	S 35°40'46" W
41	433.00'	092°16'14"	697.31'	S 07°31'03.0" W	624.37'	S 53°39'10" W	S 38°37'04" E
42	433.00'	015°33'10"	117.54'	S 30°50'29.0" E	117.18'	S 23°03'54" E	S 38°37'04" E
43	433.00'	014°29'54"	109.57'	S 15°48'57.0" E	109.28'	S 08°34'00" E	S 23°03'54" E
44	433.00'	017°48'51"	134.63'	S 00°20'25.5" W	134.08'	S 09°14'51" W	S 08°34'00" E
45	433.00'	011°50'45"	89.52'	S 15°10'13.5" W	89.36'	S 21°05'36" W	S 09°14'51" W
46	433.00'	023°56'11"	180.89'	S 33°03'41.5" W	179.58'	S 45°01'47" W	S 21°05'36" W
47	433.00'	008°37'23"	65.17'	S 49°20'28.5" W	65.11'	S 53°39'10" W	S 45°01'47" W

ACCESS RESTRICTION CLAUSE
AS OWNERS WE HEREBY RESTRICT OUTLOT 1, OUTLOT 5 AND LOT 36 IN THAT NO OWNER, POSSESSOR, USER, NOR LICENSEE, NOR OTHER PERSON SHALL HAVE ANY RIGHT OF DIRECT VEHICULAR INGRESS OR EGRESS WITH MAYFLOWER ROAD AND WE HEREBY RESTRICT OUTLOT 1 IN THAT NO OWNER, POSSESSOR, USER, NOR LICENSEE, NOR OTHER PERSON SHALL HAVE ANY RIGHT OF DIRECT VEHICULAR INGRESS OR EGRESS WITH C.T.H. "O" AS SHOWN ON THE PLAT; IT BEING EXPRESSLY INTENDED THAT THIS RESTRICTION SHALL CONSTITUTE A RESTRICTION FOR THE BENEFIT OF THE PUBLIC ACCORDING TO SECTION 236.293, WISCONSIN STATUTES, AND SHALL BE ENFORCEABLE BY THE TOWN OF CENTER AND OUTAGAMIE COUNTY.

OWNER OWNER
OWNER OWNER
OWNER OWNER
OWNER OWNER
OWNER OWNER
OWNER OWNER

NOTES
ALL LINEAR MEASUREMENTS HAVE BEEN MADE TO THE NEAREST ONE HUNDREDTH OF A FOOT.

ALL ANGULAR MEASUREMENTS HAVE BEEN MADE TO THE NEAREST 20 SECONDS AND COMPUTED TO THE NEAREST HALF SECOND.

BUILDING SETBACKS ARE 35 FEET THROUGHOUT THE PLAT OF AUTUMN HILLS.

THE LOTS CREATED IN THIS DOCUMENT ARE ADJACENT TO PROPERTY THAT, AS OF THE DATE OF THIS DOCUMENT, IS BEING USED FOR NONMETALLIC MINING PURPOSES. SOME INDIVIDUALS BELIEVE THAT ACTIVITIES ASSOCIATED WITH NONMETALLIC MINING USE CONSTITUTES A NUISANCE OR CONFLICT WITH THEIR QUIET ENJOYMENT OF THE LOT. NOTICE THAT THESE NONMETALLIC MINING ACTIVITIES MAY EXIST ON THE ADJACENT PROPERTY.

ARSENIC ADVISORY
LOTS CREATED IN THE PLAT OF AUTUMN HILLS ARE LOCATED IN A DESIGNATED WISCONSIN DEPARTMENT OF NATURAL RESOURCES ARSENIC CASING DEPTH AREA. THE AREA HAS BEEN ESTABLISHED DUE TO NATURALLY OCCURING ARSENIC CONTAMINATION PROBLEMS THAT AFFECT MANY WELLS. INDIVIDUALS WHO PLAN ON DRILLING A WELL SHOULD CONSULT WITH THE WISCONSIN DEPARTMENT OF NATURAL RESOURCES, OR A DRILLING PROFESSIONAL, TO DETERMINE HOW TO COMPLY WITH THE PROVISIONS OF s.NR 812.12(3) OF THE WISCONSIN ADMINISTRATIVE CODE.

WELL COVENANT
WELLS SHALL BE DRILLED AT LEAST 50 FEET FROM ANY SIDE LOT LINE OR REAR LOT LINE IN AUTUMN HILLS.

GREEN SPACE
LOT OWNERS WILL RECEIVE AN UNDIVIDED 1/68th INTEREST IN OUTLOTS 1-6 AND THE OUTLOTS WILL BE MAINTAINED THROUGH THE HOME OWNERS ASSOCIATION.

CERTIFICATE OF DRAINAGE EASEMENT MAINTENANCE
MAINTENANCE OF ALL DRAINAGE WAYS AND ASSOCIATED STRUCTURES, WITHIN THE LAND DIVISION OR SERVING THE LAND DIVISION IS THE SOLE RESPONSIBILITY OF THE PROPERTY OWNERS OF THE LAND DIVISION, UNLESS NOTED ON THE PLAN. UPON FAILURE OF THE PROPERTY OWNERS TO PERFORM MAINTENANCE OF THE DRAINAGE WAYS AND ASSOCIATED STRUCTURES, THE COUNTY AND/OR TOWN RETAINS THE RIGHT TO PERFORM MAINTENANCE AND/OR REPAIRS. THE PAYMENT OF THE MAINTENANCE AND/OR REPAIRS SHALL BE ASSESSED AMONG THE PROPERTY OWNERS OF THE LAND DIVISION IN AN EQUAL AMOUNT WITH A DRAINAGE COVENANT OR WHERE THE CAUSE CAN BE SPECIFICALLY IDENTIFIED THEN THE PAYMENT SHALL BE ASSESSED TO SPECIFIC PROPERTY OWNER(S).

UTILITY EASEMENTS - NO POLES OR BURIED CABLES ARE TO BE PLACED SUCH THAT THE INSTALLATION WOULD DISTURB ANY SURVEY STAKE OR OBSTRUCT VISION ALONG ANY LOT LINE OR STREET LINE. THE DISTURBANCE OF A SURVEY STAKE BY ANYONE IS A VIOLATION OF SECTION 236.32 OF WISCONSIN STATUTES. UTILITY EASEMENTS AS HEREIN SET FORTH ARE FOR THE USE OF PUBLIC BODIES AND PRIVATE PUBLIC UTILITIES HAVING THE RIGHT TO SERVE THE AREA.

UTILITY EASEMENT 10' 20'

LEGEND
1" DIA. ROUND IRON PIPE SET, 24" LONG WEIGHING 1.13 LBS. PER LINEAL FOOT AT ALL OTHER LOT CORNERS
● 1-1/4" DIA. ROUND STEEL BAR SET, 30" LONG WEIGHING 4.303 LBS. PER LINEAL FOOT
△ 1-1/4" DIA. STEEL REBAR FOUND
□ 1" DIA. ROUND IRON PIPE FOUND
GOVERNMENT CORNER
[ ] TOTAL LOT AREA IN SQUARE FEET
WETLANDS
—— —— SOILS DEMARCATION LINE

Martenson & Eisele, Inc.
Engineering - Surveying - Planning
1377 Midway Road
Menasha, WI 54952
(920) 731-0381
FAX (920) 733-8578
E-MAIL mail@martenson-eisele.com

REVISED 3/7/06
This instrument drawn by: DMS-PLS
Drawing No. 156-604C
Sheet 1 of 2

AUTUMN HILLS

REPLAT OF LOTS 1-12, LOTS 14-45, OUTLOTS 1-4, AND THAT PART OF VACATED FARM HOUSE LANE OF MAYFLOWER MEADOWS
BEING PARTS OF THE NORTHWEST 1/4, SOUTHWEST 1/4 AND ALL OF THE SOUTHEAST 1/4 OF THE SOUTHWEST 1/4, SECTION 30,
TOWN 22 NORTH, RANGE 17 EAST, TOWN OF CENTER, OUTAGAMIE COUNTY, WISCONSIN

SURVEYORS CERTIFICATE
I, GARY A. ZAHRINGER, REGISTERED LAND SURVEYOR, HEREBY CERTIFY:

THAT I HAVE SURVEYED, DIVIDED AND MAPPED AUTUMN HILLS, AT THE DIRECTION OF RICHARD AND LAWRENCE GOHLKE, A REPLAT OF LOTS 1-12, LOTS 14-45, OUTLOTS 1-4, AND THAT PART OF VACATED FARM HOUSE LANE OF MAYFLOWER MEADOWS AS VACATED BY RESOLUTION DATED JANUARY 11, 2006 AND RECORDED AS DOCUMENT #1699555 ON FEBRUARY 17, 2006; BEING PARTS OF THE NORTHWEST 1/4, SOUTHWEST 1/4 AND ALL OF THE SOUTHEAST 1/4 OF THE SOUTHWEST 1/4, SECTION 30, TOWN 22 NORTH, RANGE 17 EAST, TOWN OF CENTER, OUTAGAMIE COUNTY, WISCONSIN DESCRIBED AS FOLLOWS:

COMMENCING AT THE WEST 1/4 CORNER OF SAID SECTION 30; THENCE SOUTH 00 DEGREES 04 MINUTES 22 SECONDS WEST, ALONG THE WEST LINE OF SAID SOUTHWEST 1/4, A DISTANCE OF 92.82 FEET; THENCE SOUTH 89 DEGREES 55 MINUTES 38 SECONDS EAST, 33.00 FEET TO THE POINT OF BEGINNING; THENCE NORTH 45 DEGREES 49 MINUTES 12 SECONDS EAST ALONG THE SOUTH RIGHT OF WAY LINE OF C.T.H. "O", 70.85 FEET; THENCE SOUTH 88 DEGREES 29 MINUTES 11 SECONDS EAST, ALONG SAID SOUTH RIGHT OF WAY LINE OF C.T.H. "O", 1352.33 FEET; THENCE SOUTH 00 DEGREES 09 MINUTES 32 SECONDS WEST, ALONG AN EAST LINE OF SAID MAYFLOWER MEADOWS, 1263.77 FEET; THENCE SOUTH 88 DEGREES 52 MINUTES 00 SECONDS EAST, ALONG A NORTH LINE OF SAID MAYFLOWER MEADOWS, 1313.80 FEET; THENCE SOUTH 00 DEGREES 00 MINUTES 02 SECONDS WEST, ALONG AN EAST LINE OF SAID MAYFLOWER MEADOWS, 1303.76 FEET; THENCE NORTH 89 DEGREES 05 MINUTES 38 SECONDS WEST, ALONG THE SOUTH LINE OF SAID MAYFLOWER MEADOWS, 2716.27 FEET; THENCE NORTH 00 DEGREES 04 MINUTES 22 SECONDS EAST, ALONG THE EAST RIGHT OF WAY LINE OF MAYFLOWER ROAD, 200.00 FEET; THENCE SOUTH 89 DEGREES 55 MINUTES 38 SECONDS EAST, ALONG THE SOUTH RIGHT OF WAY LINE OF AUTUMN HILLS PARKWAY, 571.11 FEET; THENCE NORTH 00 DEGREES 04 MINUTES 22 SECONDS EAST, ALONG THE EAST RIGHT OF WAY LINE OF SAID AUTUMN HILLS PARKWAY, 66.00 FEET; THENCE NORTH 89 DEGREES 55 MINUTES 38 SECONDS WEST, ALONG THE NORTH RIGHT OF WAY LINE OF SAID AUTUMN HILLS PARKWAY, 571.11 FEET; THENCE NORTH 00 DEGREES 04 MINUTES 22 SECONDS EAST, ALONG THE EAST RIGHT OF WAY LINE OF SAID MAYFLOWER ROAD, 200.00 FEET; THENCE SOUTH 89 DEGREES 55 MINUTES 38 SECONDS EAST, ALONG THE SOUTH LINE OF LOT 13 OF MAYFLOWER MEADOWS, 438.00 FEET; THENCE NORTH 00 DEGREES 04 MINUTES 22 SECONDS EAST, ALONG THE EAST LINE OF SAID LOT 13 OF MAYFLOWER MEADOWS, 240.89 FEET; THENCE NORTH 75 DEGREES 30 MINUTES 51 SECONDS WEST, ALONG THE NORTHEAST LINE OF SAID LOT 13 OF MAYFLOWER MEADOWS, 237.47 FEET; THENCE NORTH 89 DEGREES 55 MINUTES 38 SECONDS WEST, ALONG THE NORTH LINE OF SAID LOT 13 OF MAYFLOWER MEADOWS, 208.00 FEET; THENCE NORTH 00 DEGREES 04 MINUTES 22 SECONDS EAST, ALONG THE EAST RIGHT OF WAY LINE OF SAID MAYFLOWER ROAD, 855.00 FEET; THENCE SOUTH 89 DEGREES 55 MINUTES 38 SECONDS EAST, ALONG THE SOUTH RIGHT OF WAY LINE OF AUTUMN MIST TRAIL, 21.52 FEET; THENCE ALONG THE SAID SOUTH RIGHT OF WAY LINE OF AUTUMN MIST TRAIL, 275.24 FEET ALONG AN ARC OF A CURVE TO THE LEFT, HAVING A RADIUS OF 433.00 FEET AND A CHORD WHICH BEARS NORTH 71 DEGREES 51 MINUTES 46.0 SECONDS EAST, 270.63 FEET; THENCE NORTH 53 DEGREES 39 MINUTES 10 SECONDS EAST, ALONG THE SAID SOUTH RIGHT OF WAY LINE OF AUTUMN MIST TRAIL, 478.34 FEET; THENCE ALONG THE SAID SOUTH RIGHT OF WAY LINE OF AUTUMN MIST TRAIL, 170.12 FEET ALONG AN ARC OF A CURVE TO THE RIGHT, HAVING A RADIUS OF 267.00 FEET AND A CHORD WHICH BEARS NORTH 71 DEGREES 54 MINUTES 21.0 SECONDS EAST, 167.26 FEET; THENCE SOUTH 89 DEGREES 50 MINUTES 28 SECONDS EAST, ALONG THE SAID SOUTH RIGHT OF WAY LINE OF AUTUMN MIST TRAIL, 213.46 FEET; THENCE ALONG THE SAID SOUTH RIGHT OF WAY OF AUTUMN MIST TRAIL, 47.12 FEET ALONG AN ARC OF A CURVE TO THE RIGHT, HAVING A RADIUS OF 30.00 FEET AND A CHORD WHICH BEARS SOUTH 44 DEGREES 50 MINUTES 28.0 SECONDS EAST, 42.43 FEET; THENCE SOUTH 00 DEGREE 09 MINUTES 32 SECONDS WEST, ALONG THE WEST RIGHT OF WAY LINE OF FULL MOON LANE, 208.19 FEET; THENCE ALONG THE SAID WEST RIGHT OF WAY LINE OF FULL MOON LANE, 62.55 FEET ALONG THE ARC OF A CURVE TO THE RIGHT, HAVING A RADIUS OF 67.00 FEET AND A CHORD WHICH BEARS SOUTH 26 DEGREES 54 MINUTES 21.0 SECONDS WEST, 60.31 FEET; THENCE SOUTH 53 DEGREES 39 MINUTES 10 SECONDS WEST, ALONG THE SAID WEST RIGHT OF WAY LINE OF FULL MOON LANE, 463.97 FEET; THENCE ALONG THE SAID WEST RIGHT OF WAY LINE OF FULL MOON LANE, 697.31 FEET ALONG A CURVE TO THE LEFT, HAVING A RADIUS OF 433.00 FEET AND A CHORD WHICH BEARS SOUTH 07 DEGREES 31 MINUTES 03.0 SECONDS WEST, 624.37 FEET; THENCE SOUTH 38 DEGREES 37 MINUTES 04 SECONDS EAST, ALONG THE SAID WEST RIGHT OF WAY LINE OF FULL MOON LANE, 270.52 FEET; THENCE NORTH 51 DEGREES 22 MINUTES 56 SECONDS EAST, ALONG THE SOUTH RIGHT OF WAY LINE OF SAID FULL MOON LANE, 66.00 FEET; THENCE NORTH 38 DEGREES 37 MINUTES 04 SECONDS WEST, ALONG THE EAST RIGHT OF WAY LINE OF SAID FULL MOON LANE, 270.52 FEET; THENCE ALONG THE EAST RIGHT OF WAY LINE OF SAID FULL MOON LANE, 591.03 FEET ALONG AN ARC OF A CURVE TO THE RIGHT, HAVING A RADIUS OF 367.00 FEET AND A CHORD WHICH BEARS NORTH 07 DEGREES 31 MINUTES 03.0 SECONDS EAST, 529.20 FEET; THENCE NORTH 53 DEGREES 39 MINUTES 10 SECONDS EAST, ALONG THE SAID EAST RIGHT OF WAY LINE OF FULL MOON LANE, 119.55 FEET; THENCE ALONG THE SAID EAST RIGHT OF WAY LINE OF FULL MOON LANE, 45.94 FEET ALONG AN ARC OF A CURVE TO THE RIGHT, HAVING A RADIUS OF 30.00 FEET AND A CHORD WHICH BEARS SOUTH 82 DEGREES 28 MINUTES 57.0 SECONDS EAST, 41.58 FEET; THENCE SOUTH 38 DEGREES 37 MINUTES 04 SECONDS EAST, ALONG THE WEST RIGHT OF WAY LINE OF FALLING LEAF TRAIL, 603.45 FEET; THENCE NORTH 51 DEGREES 22 MINUTES 54 SECONDS EAST, ALONG THE SOUTH RIGHT OF WAY LINE OF SAID FALLING LEAF TRAIL, 66.00 FEET; THENCE NORTH 38 DEGREES 37 MINUTES 04 SECONDS WEST, ALONG THE EAST RIGHT OF WAY LINE OF SAID FALLING LEAF TRAIL, 598.46 FEET; THENCE ALONG THE SAID EAST RIGHT OF WAY LINE OF FALLING LEAF TRAIL, 48.31 FEET ALONG AN ARC OF A CURVE TO THE RIGHT, HAVING A RADIUS OF 30.00 FEET AND A CHORD WHICH BEARS NORTH 07 DEGREES 31 MINUTES 03.0 SECONDS EAST, 43.26 FEET; THENCE NORTH 53 DEGREES 39 MINUTES 10 SECONDS EAST, ALONG THE SAID EAST RIGHT OF WAY LINE OF FULL MOON LANE, 218.33 FEET; THENCE ALONG THE SAID EAST RIGHT OF WAY LINE OF FULL MOON LANE, 124.17 FEET ALONG AN ARC OF A CURVE TO THE LEFT, HAVING A RADIUS OF 133.00 FEET AND A CHORD WHICH BEARS NORTH 26 DEGREES 54 MINUTES 21.0 SECONDS EAST, 119.71 FEET; THENCE NORTH 00 DEGREES 09 MINUTES 32 SECONDS EAST, ALONG THE EAST RIGHT OF WAY LINE OF SAID FULL MOON LANE, 208.19 FEET; THENCE ALONG SAID EAST RIGHT OF WAY LINE OF FULL MOON LANE, 47.12 FEET ALONG AN ARC OF A CURVE TO THE RIGHT, HAVING A RADIUS OF 30.00 FEET AND A CHORD WHICH BEARS NORTH 45 DEGREES 09 MINUTES 32.0 SECONDS EAST, 42.43 FEET; THENCE SOUTH 89 DEGREES 50 MINUTES 28 SECONDS EAST, ALONG THE SOUTH RIGHT OF WAY LINE OF SAID AUTUMN MIST TRAIL, 240.00 FEET; THENCE NORTH 00 DEGREES 09 MINUTES 32 SECONDS EAST, ALONG THE EAST LINE OF SAID AUTUMN MIST TRAIL, 66.00 FEET; THENCE NORTH 89 DEGREES 50 MINUTES 28 SECONDS WEST, ALONG THE NORTH RIGHT OF WAY LINE OF AUTUMN MIST TRAIL, 579.46 FEET; THENCE ALONG SAID NORTH RIGHT OF WAY LINE OF AUTUMN MIST TRIAL, 212.17 FEET ALONG AN ARC OF A CURVE TO THE LEFT, HAVING A RADIUS OF 333.00 FEET AND A CHORD WHICH BEARS SOUTH 71 DEGREES 54 MINUTES 21.0 SECONDS WEST, 208.60 FEET; THENCE SOUTH 53 DEGREES 39 MINUTES 10 SECONDS WEST, ALONG THE NORTH RIGHT OF WAY LINE OF SAID AUTUMN MIST TRAIL, 454.76 FEET; THENCE ALONG SAID NORTH RIGHT OF WAY LINE OF AUTUMN MIST TRAIL, 233.28 FEET ALONG AN ARC OF A CURVE TO THE RIGHT, HAVING A RADIUS OF 367.00 FEET AND A CHORD WHICH BEARS SOUTH 71 DEGREES 51 MINUTES 46.0 SECONDS WEST, 229.38 FEET; THENCE NORTH 89 DEGREES 55 MINUTES 38 SECONDS WEST, ALONG THE SAID NORTH RIGHT OF WAY LINE OF AUTUMN MIST TRAIL, 40.49 FEET; THENCE NORTH 00 DEGREES 04 MINUTES 22 SECONDS EAST, ALONG THE EAST RIGHT OF WAY LINE OF SAID MAYFLOWER ROAD, 835.88 FEET TO THE POINT OF BEGINNING, CONTAINING 4,909,198 SQUARE FEET, 112.700 ACRES AND SUBJECT TO ALL EASEMENTS AND RESTRICTIONS OF RECORD.

THAT THIS PLAT IS A CORRECT REPRESENTATION OF ALL EXTERIOR BOUNDARIES OF THE LAND SURVEYED AND THE SUBDIVISION THEREOF MADE.

THAT I HAVE MADE SUCH LAND DIVISION AND PLAT BY THE DIRECTION OF OWNER, SHOWN HEREON.

THAT I HAVE FULLY COMPLIED WITH THE PROVISIONS OF CHAPTER 236 OF THE WISCONSIN STATUTES, AND THE SUBDIVISION REGULATIONS OF THE TOWN OF CENTER IN SURVEYING, DIVIDING AND MAPPING THE SAME.

GIVEN UNDER MY HAND THIS THE 23RD DAY OF SEPTEMBER, 2005.

Gary A. Zahringer
GARY A. ZAHRINGER, WISCONSIN REGISTERED LAND SURVEYOR S-2098

WISCONSIN GARY A. ZAHRINGER S-2098 STOCKBRIDGE WI LAND SURVEYOR

There are no objections to this plat with respect to Secs. 236.15, 236.16, 236.20 and 236.21(1) and (2), Wis Stats. as provided by s. 236.12, Wis. Stats.

Certified March 28th 20 06

Department of Administration

1726597
Recorded
SEP. 28, 2006 AT 12:32PM
~~Vol~~/Cab K Pag/Slide 15-16
OUTAGAMIE COUNTY
JANICE FLENZ
REGISTER OF DEEDS
Fee Amount: $50.00

TOWN BOARD RESOLUTION
RESOLVED, THAT THE PLAT OF AUTUMN HILLS, IN THE TOWN OF CENTER, IS HEREBY APPROVED BY THE TOWN BOARD OF THE TOWN OF CENTER, OUTAGAMIE COUNTY, WISCONSIN.

DATED THIS THE 25 DAY OF Sept, 2006.

Nick Hopacker
TOWN CHAIRMAN

I HEREBY CERTIFY THAT THE FOREGOING IS A COPY OF A RESOLUTION ADOPTED BY THE TOWN BOARD OF THE TOWN OF CENTER, OUTAGAMIE COUNTY, WISCONSIN.

DATED THIS THE 25 DAY OF Sept, 2006.

Jake Jankowski
TOWN CLERK

TOWN OF CENTER TREASURER'S CERTIFICATE
I, JAKE JANKOWSKI, BEING DULY ELECTED, QUALIFIED AND ACTING TREASURER OF THE TOWN OF CENTER, DO HEREBY CERTIFY THAT THE RECORDS IN MY OFFICE SHOW NO UNREDEEMED TAX SALES AND NO UNPAID TAXES OR UNPAID SPECIAL ASSESSMENTS AS OF THIS 26 DAY OF SEPTEMBER, 2006 AFFECTING THE LANDS INCLUDED IN THE PLAT OF AUTUMN HILLS.

DATED THIS 26 DAY OF SEPTEMBER, 2006.

Jake Jankowski
TOWN TREASURER

OUTAGAMIE COUNTY TREASURER'S CERTIFICATE
I, DINA MUMFORD, BEING DULY ELECTED, QUALIFIED AND ACTING TREASURER OF THE COUNTY OF OUTAGAMIE, DO HEREBY CERTIFY THAT THE RECORDS IN MY OFFICE SHOW NO UNREDEEMED TAX SALES AND NO UNPAID TAXES OR UNPAID SPECIAL ASSESSMENTS AS OF THIS 26th DAY OF SEPTEMBER, 2006 AFFECTING THE LANDS INCLUDED IN THE PLAT OF AUTUMN HILLS.

DATED THIS 26th DAY OF SEPTEMBER, 2006.

Dina Mumford
COUNTY TREASURER

CERTIFICATE OF ZONING DEPARTMENT
I HEREBY CERTIFY, THAT THE PLAT OF AUTUMN HILLS, IN THE TOWN OF CENTER, IS HEREBY APPROVED AND ACCEPTED BY THE OUTAGAMIE COUNTY ZONING COMMITTEE.

DATED THIS THE 28th DAY OF September, 2006.

Timothy P. Broach
ZONING ADMINISTRATOR

OWNER'S CERTIFICATE
WE, RICHARD GOHLKE AND LAWRENCE GOHLKE, AS OWNERS CAUSED THE LAND ABOVE DESCRIBED TO BE SURVEYED, DIVIDED, MAPPED AND DEDICATED ALL AS SHOWN AND REPRESENTED ON THIS PLAT.

WE FURTHER CERTIFY THAT THIS PLAT IS REQUIRED BY S.236.10 OR S.236.12 TO BE SUBMITTED TO THE FOLLOWING FOR APPROVAL OR OBJECTION.

TOWN OF CENTER
OUTAGAMIE COUNTY
DEPARTMENT OF ADMINISTRATION

WITNESS THE HAND AND SEAL OF SAID OWNERS THIS THE 12 DAY OF May, 2006.

Richard Gohlke
OWNER

Lawrence Gohlke
OWNER

STATE OF WISCONSIN)
)SS
OUTAGAMIE COUNTY)

PERSONALLY CAME BEFORE ME ON THE 12 DAY OF May, 2006, THE ABOVE NAMED OWNERS TO ME KNOWN TO BE THE PERSONS WHO EXECUTED THE FOREGOING INSTRUMENT AND ACKNOWLEDGED THE SAME.

Patricia R Wallace
NOTARY PUBLIC
MY COMMISSION EXPIRES 1-24-2010

CONSENT OF CORPORATE MORTGAGEE
AMERICAN BANK CORPORATION DULY ORGANIZED AND EXISTING UNDER AND BY VIRTUE OF THE LAWS OF THE STATE OF WISCONSIN MORTGAGEE OF THE LANDS HERE IN DESCRIBED, DOES HEREBY CONSENT TO THE SURVEYING, DIVIDING, MAPPING AND DEDICATION OF THE LANDS DESCRIBED ON THIS PLAT, AND DOES HEREBY CONSENT TO THE ABOVE CERTIFICATE OF AUTUMN HILLS. IN WITNESS WHEREOF, THE SAID AMERICAN BANK HAS CAUSED THESE PRESENTS TO BE SIGNED BY JAMES CHATTERTON THIS 15TH DAY OF MAY, 2006.

President
NAME TITLE

STATE OF Wisconsin)
) SS
Fond du lac COUNTY)

PERSONALLY CAME BEFORE ME THIS 15th DAY OF May, 2006, THE ABOVE NAMED TO ME KNOWN TO BE THE PERSONS WHO EXECUTED THE FOREGOING INSTRUMENT AND ACKNOWLEDGE THE SAME.

Nancy L. Wirtz
NOTARY PUBLIC
MY COMMISSION EXPIRES January 11, 2010

NANCY L. WIRTZ NOTARY PUBLIC STATE OF WISCONSIN

OWNER'S CERTIFICATE
WE, JULIANNE CHAMPEAU & DAVID WITTHUHN, AS OWNERS CAUSED THE LAND ABOVE DESCRIBED TO BE SURVEYED, DIVIDED, MAPPED AND DEDICATED ALL AS SHOWN AND REPRESENTED ON THIS PLAT.

WE FURTHER CERTIFY THAT THIS PLAT IS REQUIRED BY S.236.10 OR S.236.12 TO BE SUBMITTED TO THE FOLLOWING FOR APPROVAL OR OBJECTION.

TOWN OF CENTER
OUTAGAMIE COUNTY
DEPARTMENT OF ADMINISTRATION

WITNESS THE HAND AND SEAL OF SAID OWNERS THIS THE 25th DAY OF May, 2006.

Julianne Champeau
OWNER

David Witthuhn
OWNER

STATE OF WISCONSIN)
)SS
OUTAGAMIE COUNTY)

PERSONALLY CAME BEFORE ME ON THE 25th DAY OF MAY 2006, THE ABOVE NAMED OWNERS TO ME KNOWN TO BE THE PERSONS WHO EXECUTED THE FOREGOING INSTRUMENT AND ACKNOWLEDGED THE SAME.

Julie Rachubinski
NOTARY PUBLIC
MY COMMISSION EXPIRES 11-5-06

JULIE RACHUBINSKI NOTARY PUBLIC STATE OF WISCONSIN

CONSENT OF CORPORATE MORTGAGEE
Community First Credit Union A CORPORATION DULY ORGANIZED AND EXISTING UNDER AND BY VIRTUE OF THE LAWS OF THE STATE OF WIS, MORGAGEE OF THE LANDS HERE IN DESCRIBED, DOES HEREBY CONSENT TO THE SURVEYING, DIVIDING, MAPPING AND DEDICATION OF THE LANDS DESCRIBED ON THIS PLAT, AND DOES HEREBY CONSENT TO THE ABOVE CERTIFICATE OF AUTUMN HILLS. IN WITNESS WHEREOF, THE SAID Community First Credit Union HAS CAUSED THESE PRESENTS TO BE SIGNED BY, Vickie VanDe Hey THIS 25th DAY OF July, 2006.

Vickie VanDe Hey Mtg Underwriter
NAME TITLE

STATE OF Wisconsin)
) SS
Calumet COUNTY)

PERSONALLY CAME BEFORE ME THIS 25th DAY OF July, 2006, THE ABOVE NAMED TO ME KNOWN TO BE THE PERSONS WHO EXECUTED THE FOREGOING INSTRUMENT AND ACKNOWLEDGE THE SAME.

Carol E. Bishop
NOTARY PUBLIC
MY COMMISSION EXPIRES 12-9-07

CAROL E. BISHOP NOTARY PUBLIC STATE OF WISCONSIN

OWNER'S CERTIFICATE
WE, DARYL & HEIDI WENDT, AS OWNERS CAUSED THE LAND ABOVE DESCRIBED TO BE SURVEYED, DIVIDED, MAPPED AND DEDICATED ALL AS SHOWN AND REPRESENTED ON THIS PLAT.

WE FURTHER CERTIFY THAT THIS PLAT IS REQUIRED BY S.236.10 OR S.236.12 TO BE SUBMITTED TO THE FOLLOWING FOR APPROVAL OR OBJECTION.

TOWN OF CENTER
OUTAGAMIE COUNTY
DEPARTMENT OF ADMINISTRATION

WITNESS THE HAND AND SEAL OF SAID OWNERS THIS THE 15 DAY OF June, 2006.

Daryl D. Wendt
OWNER

Heidi L. Wendt
OWNER

STATE OF WISCONSIN)
)SS
OUTAGAMIE COUNTY)

PERSONALLY CAME BEFORE ME ON THE 15 DAY OF June 2006, THE ABOVE NAMED OWNERS TO ME KNOWN TO BE THE PERSONS WHO EXECUTED THE FOREGOING INSTRUMENT AND ACKNOWLEDGED THE SAME.

Jody K Bougie
NOTARY PUBLIC
MY COMMISSION EXPIRES 12-20-09

JODY K. BOUGIE NOTARY PUBLIC STATE OF WISCONSIN

CONSENT OF CORPORATE MORTGAGEE
Community First Credit Union A CORPORATION DULY ORGANIZED AND EXISTING UNDER AND BY VIRTUE OF THE LAWS OF THE STATE OF WIS, MORTGAGEE OF THE LANDS HERE IN DESCRIBED, DOES HEREBY CONSENT TO THE SURVEYING, DIVIDING, MAPPING AND DEDICATION OF THE LANDS DESCRIBED ON THIS PLAT, AND DOES HEREBY CONSENT TO THE ABOVE CERTIFICATE OF AUTUMN HILLS. IN WITNESS WHEREOF, THE SAID Community First Credit Union HAS CAUSED THESE PRESENTS TO BE SIGNED BY Vickie VanDe Hey THIS 25th DAY OF July, 2006.

Vickie VanDe Hey - Mtg Underwriter
NAME TITLE

STATE OF Wisconsin)
) SS
Calumet COUNTY)

PERSONALLY CAME BEFORE ME THIS 25th DAY OF July, 2006, THE ABOVE NAMED TO ME KNOWN TO BE THE PERSONS WHO EXECUTED THE FOREGOING INSTRUMENT AND ACKNOWLEDGE THE SAME.

Carol E. Bishop
NOTARY PUBLIC
MY COMMISSION EXPIRES 12-9-07

CAROL E. BISHOP NOTARY PUBLIC STATE OF WISCONSIN

OWNER'S CERTIFICATE
WE, DANIEL & LISA BUTKIEWICZ, AS OWNERS CAUSED THE LAND ABOVE DESCRIBED TO BE SURVEYED, DIVIDED, MAPPED AND DEDICATED ALL AS SHOWN AND REPRESENTED ON THIS PLAT.

WE FURTHER CERTIFY THAT THIS PLAT IS REQUIRED BY S.236.10 OR S.236.12 TO BE SUBMITTED TO THE FOLLOWING FOR APPROVAL OR OBJECTION.

TOWN OF CENTER
OUTAGAMIE COUNTY
DEPARTMENT OF ADMINISTRATION

WITNESS THE HAND AND SEAL OF SAID OWNERS THIS THE 19 DAY OF July, 2006.

Daniel Butkiewicz
OWNER

Lisa M. Butkiewicz
OWNER

STATE OF WISCONSIN)
)SS
OUTAGAMIE COUNTY)

PERSONALLY CAME BEFORE ME ON THE 19 DAY OF July 2006, THE ABOVE NAMED OWNERS TO ME KNOWN TO BE THE PERSONS WHO EXECUTED THE FOREGOING INSTRUMENT AND ACKNOWLEDGED THE SAME.

Jody K Bougie
NOTARY PUBLIC
MY COMMISSION EXPIRES 12-20-2009

JODY K. BOUGIE NOTARY PUBLIC STATE OF WISCONSIN

CONSENT OF CORPORATE MORTGAGEE
Community First CU A CORPORATION DULY ORGANIZED AND EXISTING UNDER AND BY VIRTUE OF THE LAWS OF THE STATE OF WIS, MORTGAGEE OF THE LANDS HERE IN DESCRIBED, DOES HEREBY CONSENT TO THE SURVEYING, DIVIDING, MAPPING AND DEDICATION OF THE LANDS DESCRIBED ON THIS PLAT, AND DOES HEREBY CONSENT TO THE ABOVE CERTIFICATE OF AUTUMN HILLS. IN WITNESS WHEREOF, THE SAID Community First Credit Union HAS CAUSED THESE PRESENTS TO BE SIGNED BY Vickie VanDe Hey THIS 25th DAY OF July 2006.

Vickie VanDe Hey Mtg Underwriter
NAME TITLE

STATE OF Wisconsin)
) SS
Calumet COUNTY)

PERSONALLY CAME BEFORE ME THIS 25th DAY OF July 2006, THE ABOVE NAMED TO ME KNOWN TO BE THE PERSONS WHO EXECUTED THE FOREGOING INSTRUMENT AND ACKNOWLEDGE THE SAME.

Carol E. Bishop
NOTARY PUBLIC
MY COMMISSION EXPIRES 12-9-07

CAROL E. BISHOP NOTARY PUBLIC STATE OF WISCONSIN

OWNER'S CERTIFICATE
WE, JEFFREY & JANET LOPAS, AS OWNERS CAUSED THE LAND ABOVE DESCRIBED TO BE SURVEYED, DIVIDED, MAPPED AND DEDICATED ALL AS SHOWN AND REPRESENTED ON THIS PLAT.

WE FURTHER CERTIFY THAT THIS PLAT IS REQUIRED BY S.236.10 OR S.236.12 TO BE SUBMITTED TO THE FOLLOWING FOR APPROVAL OR OBJECTION.

TOWN OF CENTER
OUTAGAMIE COUNTY
DEPARTMENT OF ADMINISTRATION

WITNESS THE HAND AND SEAL OF SAID OWNERS THIS THE 3 DAY OF August, 2006.

Jeff Lopas
OWNER

Janet Lopas
OWNER

STATE OF WISCONSIN)
)SS
OUTAGAMIE COUNTY)

PERSONALLY CAME BEFORE ME ON THE 3rd DAY OF August 2006, THE ABOVE NAMED OWNERS TO ME KNOWN TO BE THE PERSONS WHO EXECUTED THE FOREGOING INSTRUMENT AND ACKNOWLEDGED THE SAME.

Diane Kopp
NOTARY PUBLIC
MY COMMISSION EXPIRES 4/5/09

DIANE KOPP NOTARY PUBLIC STATE OF WISCONSIN

CONSENT OF CORPORATE MORTGAGEE
WESTERN UNION A CORPORATION DULY ORGANIZED AND EXISTING UNDER AND BY VIRTUE OF THE LAWS OF THE STATE OF WES, MORTGAGEE OF THE LANDS HERE IN DESCRIBED, DOES HEREBY CONSENT TO THE SURVEYING, DIVIDING, MAPPING AND DEDICATION OF THE LANDS DESCRIBED ON THIS PLAT, AND DOES HEREBY CONSENT TO THE ABOVE CERTIFICATE OF AUTUMN HILLS. IN WITNESS WHEREOF, THE SAID WESTERN UNION HAS CAUSED THESE PRESENTS TO BE SIGNED BY LINDA LOUNSBURY THIS 6 DAY OF SEPT, 2006.

NAME MTG. UNDERWRITER
TITLE

STATE OF WISCONSIN)
) SS
Milwaukee COUNTY)

PERSONALLY CAME BEFORE ME THIS 6th DAY OF SEPTEMBER, 2006, THE ABOVE NAMED TO ME KNOWN TO BE THE PERSONS WHO EXECUTED THE FOREGOING INSTRUMENT AND ACKNOWLEDGE THE SAME.

Ann Wright
NOTARY PUBLIC
MY COMMISSION EXPIRES 4-14-09

UTILITY EASEMENT PROVISIONS
AN EASEMENT FOR ELECTRIC AND COMMUNICATIONS SERVICES IS HEREBY GRANTED BY RICHARD AND LAWRENCE GOHLKE, DANIEL & LISA BUTKIEWICZ, JEFFREY & JANET LOPAS, DARYL & HEIDI WENDT, JULIANNE CHAMPEAU & DAVID WITTHUHN GRANTOR TO

SBC
TIME WARNER CABLE
WE ENERGIES - GAS OPERATIONS
WE ENERGIES - ELECTRIC OPERATIONS, GRANTEES,

THEIR RESPECTIVE SUCCESSORS AND ASSIGNS, TO CONSTRUCT, INSTALL, OPERATE, REPAIR MAINTAIN AND REPLACE FROM TIME TO TIME, FACILITIES USED IN CONNECTION WITH OVERHEAD AND UNDERGROUND TRANSMISSION AND DISTRIBUTION OF ELECTRICITY AND ELECTRIC ENERGY FOR SUCH PURPOSES AS THE SAME IS NOW OR MAY HEREAFTER BE USED AND FOR SOUNDS AND SIGNALS, ALL IN, OVER, UNDER, ACROSS, ALONG AND UPON THE PROPERTY SHOWN WITHIN THOSE AREAS ON THE PLAT DESIGNATED AS "UTILITY EASEMENT AREAS" AND THE PROPERTY DESIGNATED ON THE PLAT FOR STREETS AND ALLEYS, WHETHER PUBLIC OR PRIVATE, TOGETHER WITH THE RIGHT TO INSTALL SERVICE CONNECTIONS UPON, ACROSS WITHIN AND BENEATH THE SURFACE OF EACH OF LOT TO SERVE IMPROVEMENTS THEREON, OR ADJACENT LOTS; ALSO THE RIGHT TO TRIM, CUT DOWN OR REMOVE TREES, BRUSH AND ROOTS AS MAY BE REASONABLY REQUIRED INCIDENT TO THE RIGHTS HEREIN GIVEN, AND THE RIGHT TO ENTER UPON THE SUBDIVIDED PROPERTY FOR ALL SUCH PURPOSES. THE GRANTEES AGREE TO RESTORE OR CAUSE TO HAVE RESTORED, THE PROPERTY, AS NEARLY AS IS REASONABLY POSSIBLE, TO THE CONDITION EXISTING PRIOR TO SUCH ENTRY BY THE GRANTEES OR THEIR AGENTS. THIS RESTORATION, HOWEVER, DOES NOT APPLY TO THE INITIAL INSTALLATION OF SAID UNDERGROUND AND/OR ABOVE GROUND ELECTRIC FACILITIES OR COMMUNICATION FACILITIES OR TO ANY TREES, BRUSH OR ROOTS WHICH MAY BE REMOVED AT ANY TIME PURSUANT TO THE RIGHTS HEREIN GRANTED. BUILDINGS SHALL NOT BE PLACED OVER GRANTEES' FACILITIES OR IN, UPON OR OVER THE PROPERTY WITHIN THE LINES MARKED "UTILITY EASEMENT AREAS" WITHOUT THE PRIOR WRITTEN CONSENT OF GRANTEES. AFTER INSTALLATION OF ANY SUCH FACILITIES, THE GRADE OF THE SUBDIVIDED PROPERTY SHALL NOT BE ALTERED BY MORE THAN FOUR (4) INCHES WITHOUT THE WRITTEN CONSENT OF GRANTEES.

THE GRANT OF EASEMENT SHALL BE BINDING UPON AND INSURE TO THE BENEFIT OF THE HEIRS, SUCCESSORS AND ASSIGNS OF ALL PARTIES HERETO.

Richard Gohlke OWNER
Lawrence Gohlke OWNER
Julie Champeau OWNER
David Witthuhn OWNER
Jeff Lopas OWNER
Daryl D. Wendt OWNER
Heidi L. Wendt OWNER
Daniel Butkiewicz OWNER
Lisa M. Butkiewicz OWNER
Janet Lopas OWNER

Martenson & Eisele, Inc.
Engineering - Surveying - Planning
1919 American Court
Neenah, WI 54956
(920) 731-0381
FAX (920) 733-8578
E-MAIL mail@martenson-eisele.com

REVISED 3/7/06
This instrument drawn by: DMS-PLS

Drawing No. 156-604C
Sheet 2 of 2